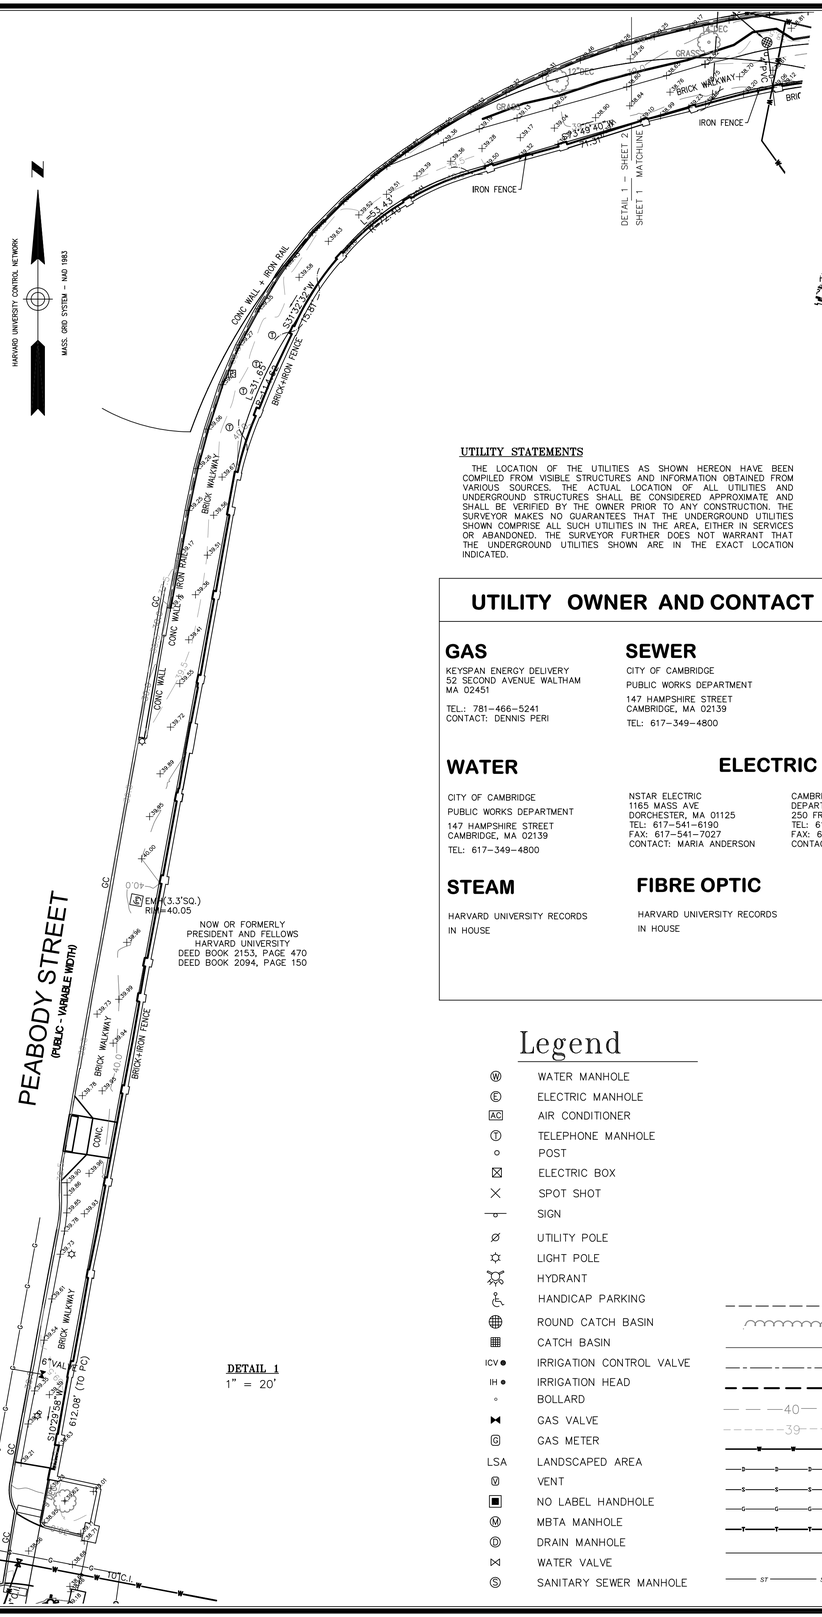

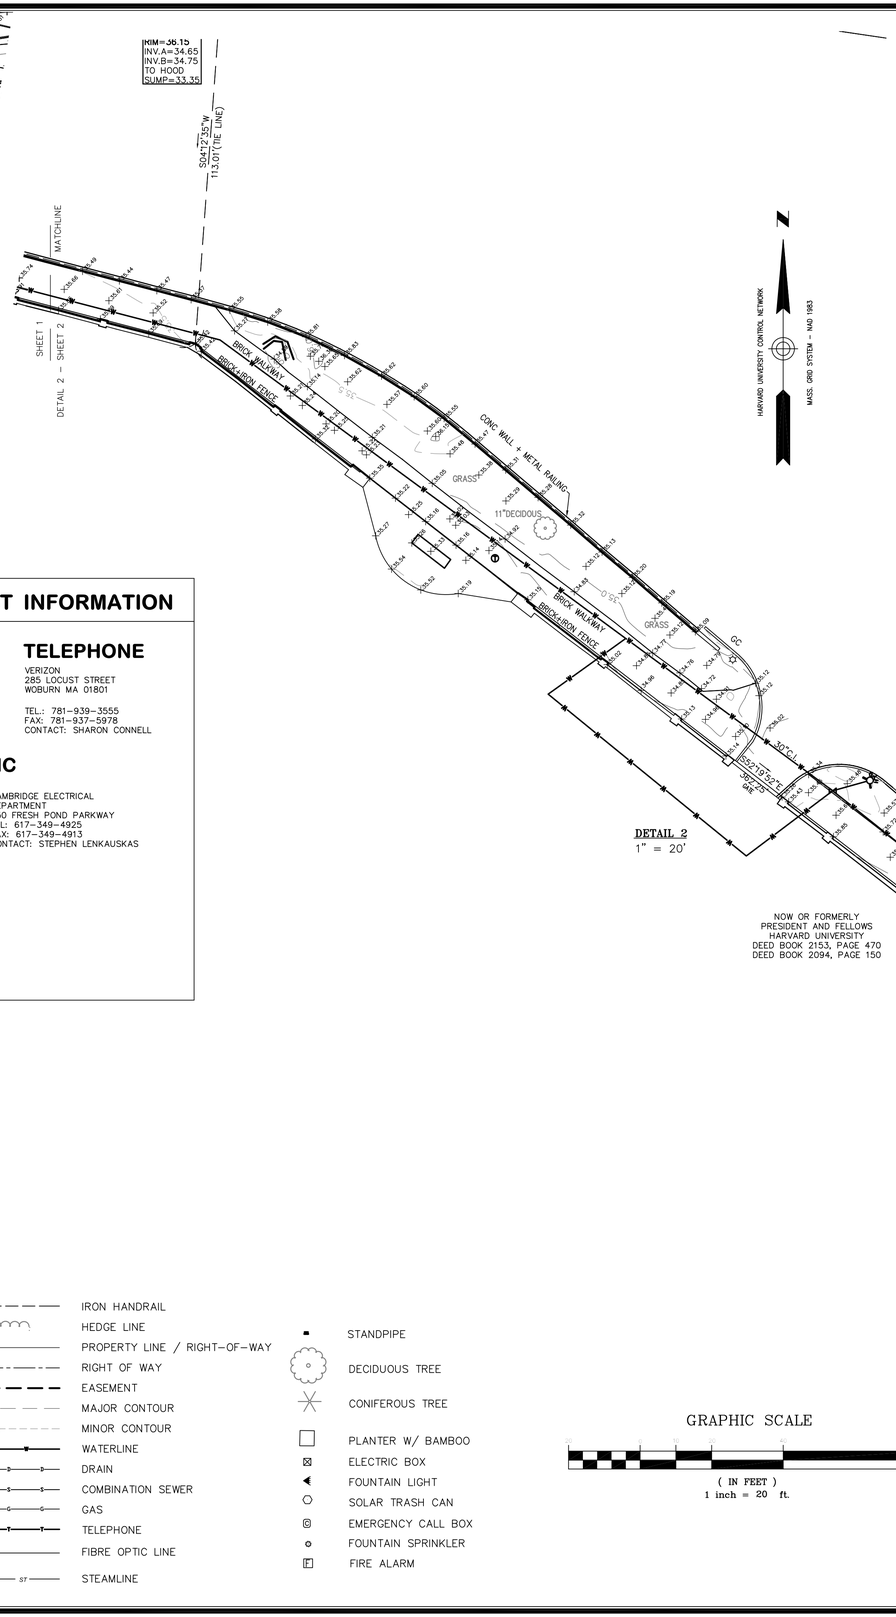

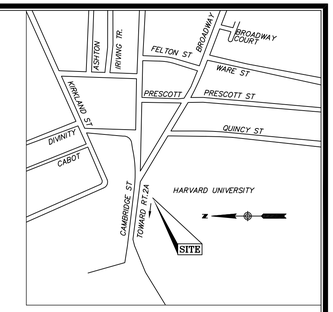

LOCUS MAP
(N.T.S.)

UTILITY STATEMENTS

THE LOCATION OF THE UTILITIES AS SHOWN HEREON HAVE BEEN COMPILED FROM VISIBLE STRUCTURES AND INFORMATION OBTAINED FROM VARIOUS SOURCES. THE ACTUAL LOCATION OF ALL UTILITIES AND UNDERGROUND STRUCTURES SHALL BE CONSIDERED APPROXIMATE AND SHALL BE VERIFIED BY THE OWNER PRIOR TO ANY CONSTRUCTION. THE SURVEYOR MAKES NO GUARANTEES THAT THE UNDERGROUND UTILITIES SHOWN COMPRISE ALL SUCH UTILITIES IN THE AREA, EITHER IN SERVICES OR ABANDONED. THE SURVEYOR FURTHER DOES NOT WARRANT THAT THE UNDERGROUND UTILITIES SHOWN ARE IN THE EXACT LOCATION INDICATED.

UTILITY OWNER AND CONTACT INFORMATION

GAS
KEYSPAN ENERGY DELIVERY
52 SECOND AVENUE WALTHAM
MA 02451

TEL.: 781-466-5241
CONTACT: DENNIS PERI

SEWER
CITY OF CAMBRIDGE
PUBLIC WORKS DEPARTMENT
147 HAMPSHIRE STREET
CAMBRIDGE, MA 02139
TEL: 617-349-4800

TELEPHONE
VERIZON
285 LOCUST STREET
WOBURN MA 01801

TEL.: 781-939-3555
FAX: 781-937-5978
CONTACT: SHARON CONNELL

WATER
CITY OF CAMBRIDGE
PUBLIC WORKS DEPARTMENT
147 HAMPSHIRE STREET
CAMBRIDGE, MA 02139
TEL: 617-349-4800

ELECTRIC
NSTAR ELECTRIC
1165 MASS AVE
DORCHESTER, MA 01125
TEL: 617-541-6190
FAX: 617-541-7027
CONTACT: MARIA ANDERSON

CAMBRIDGE ELECTRICAL
DEPARTMENT
250 FRESH POND PARKWAY
TEL: 617-349-4925
FAX: 617-349-4913
CONTACT: STEPHEN LENKAUSKAS

STEAM
HARVARD UNIVERSITY RECORDS
IN HOUSE

FIBRE OPTIC
HARVARD UNIVERSITY RECORDS
IN HOUSE

NOTES

1. THIS PLAN WAS PREPARED FROM AN ACTUAL ON THE GROUND FIELD SURVEY CONDUCTED BY WSP SELLS ON BETWEEN THE DATES OF NOVEMBER 21, 2011 THROUGH DECEMBER 14, 2011.

2. THE HORIZONTAL DATUM SHOWN HEREON REFERENCES NAD83 BASED ON HARVARDS CONTROL DISC NETWORK.

3. THE VERTICAL DATUM SHOWN HEREON REFERENCES **CAMBRIDGE CITY BASE.**

Legend

- WATER MANHOLE
- ELECTRIC MANHOLE
- AIR CONDITIONER
- TELEPHONE MANHOLE
- POST
- ELECTRIC BOX
- SPOT SHOT
- SIGN
- UTILITY POLE
- LIGHT POLE
- HYDRANT
- HANDICAP PARKING
- ROUND CATCH BASIN
- CATCH BASIN
- IRRIGATION CONTROL VALVE
- IRRIGATION HEAD
- BOLLARD
- GAS VALVE
- GAS METER
- LANDSCAPED AREA
- VENT
- NO LABEL HANDHOLE
- MBTA MANHOLE
- DRAIN MANHOLE
- WATER VALVE
- SANITARY SEWER MANHOLE
- IRON HANDRAIL
- HEDGE LINE
- PROPERTY LINE / RIGHT-OF-WAY
- RIGHT OF WAY
- EASEMENT
- MAJOR CONTOUR
- MINOR CONTOUR
- WATERLINE
- DRAIN
- COMBINATION SEWER
- GAS
- TELEPHONE
- FIBRE OPTIC LINE
- STEAMLINE
- STANDPIPE
- DECIDUOUS TREE
- CONIFEROUS TREE
- PLANTER W/ BAMBOO
- ELECTRIC BOX
- FOUNTAIN LIGHT
- SOLAR TRASH CAN
- EMERGENCY CALL BOX
- FOUNTAIN SPRINKLER
- FIRE ALARM

GRAPHIC SCALE
(IN FEET)
1 inch = 20 ft.

EXISTING CONDITION SURVEY
HARVARD COMMON AREA
CAMBRIDGE, MASSACHUSETTS
PREPARED FOR
HPPM

WSP • SELLS
Transportation & Infrastructure
1300 Soldiers Field Road • Boston, MA 02135 • 617.779.8200
www.wspsells.com

Drawn By GLH	Date DECEMBER 9, 2011	Job No. 113152	
Surveyed By BG JL			
Checked By DJH	Scale 1" = 20'	Sheet No. 2 OF 2	
Book No. AB-15			

113052-1rev02.dwg